This level: 662 sf. total

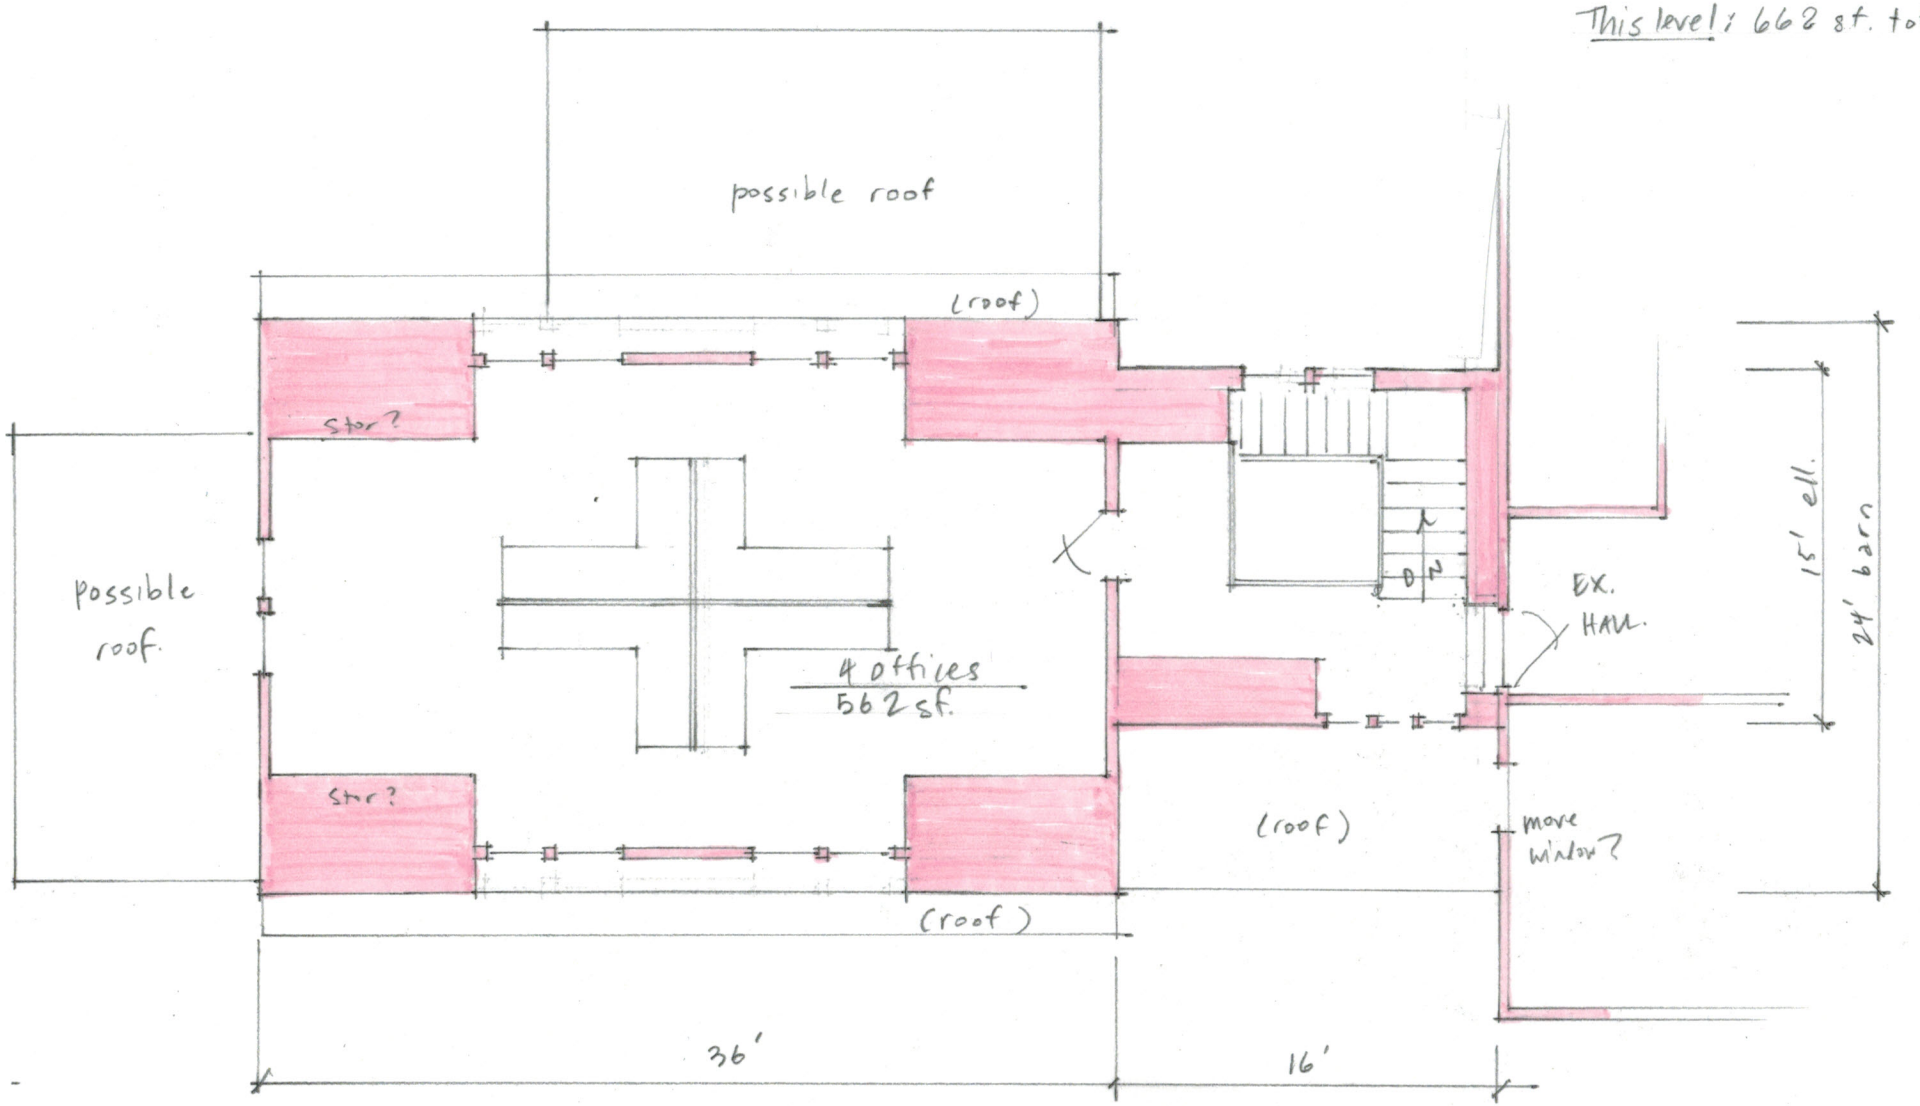

132 STATE STREET ADDITION

BGS. 2/5/14

SECOND FLOOR

1/8" = 1'-0"

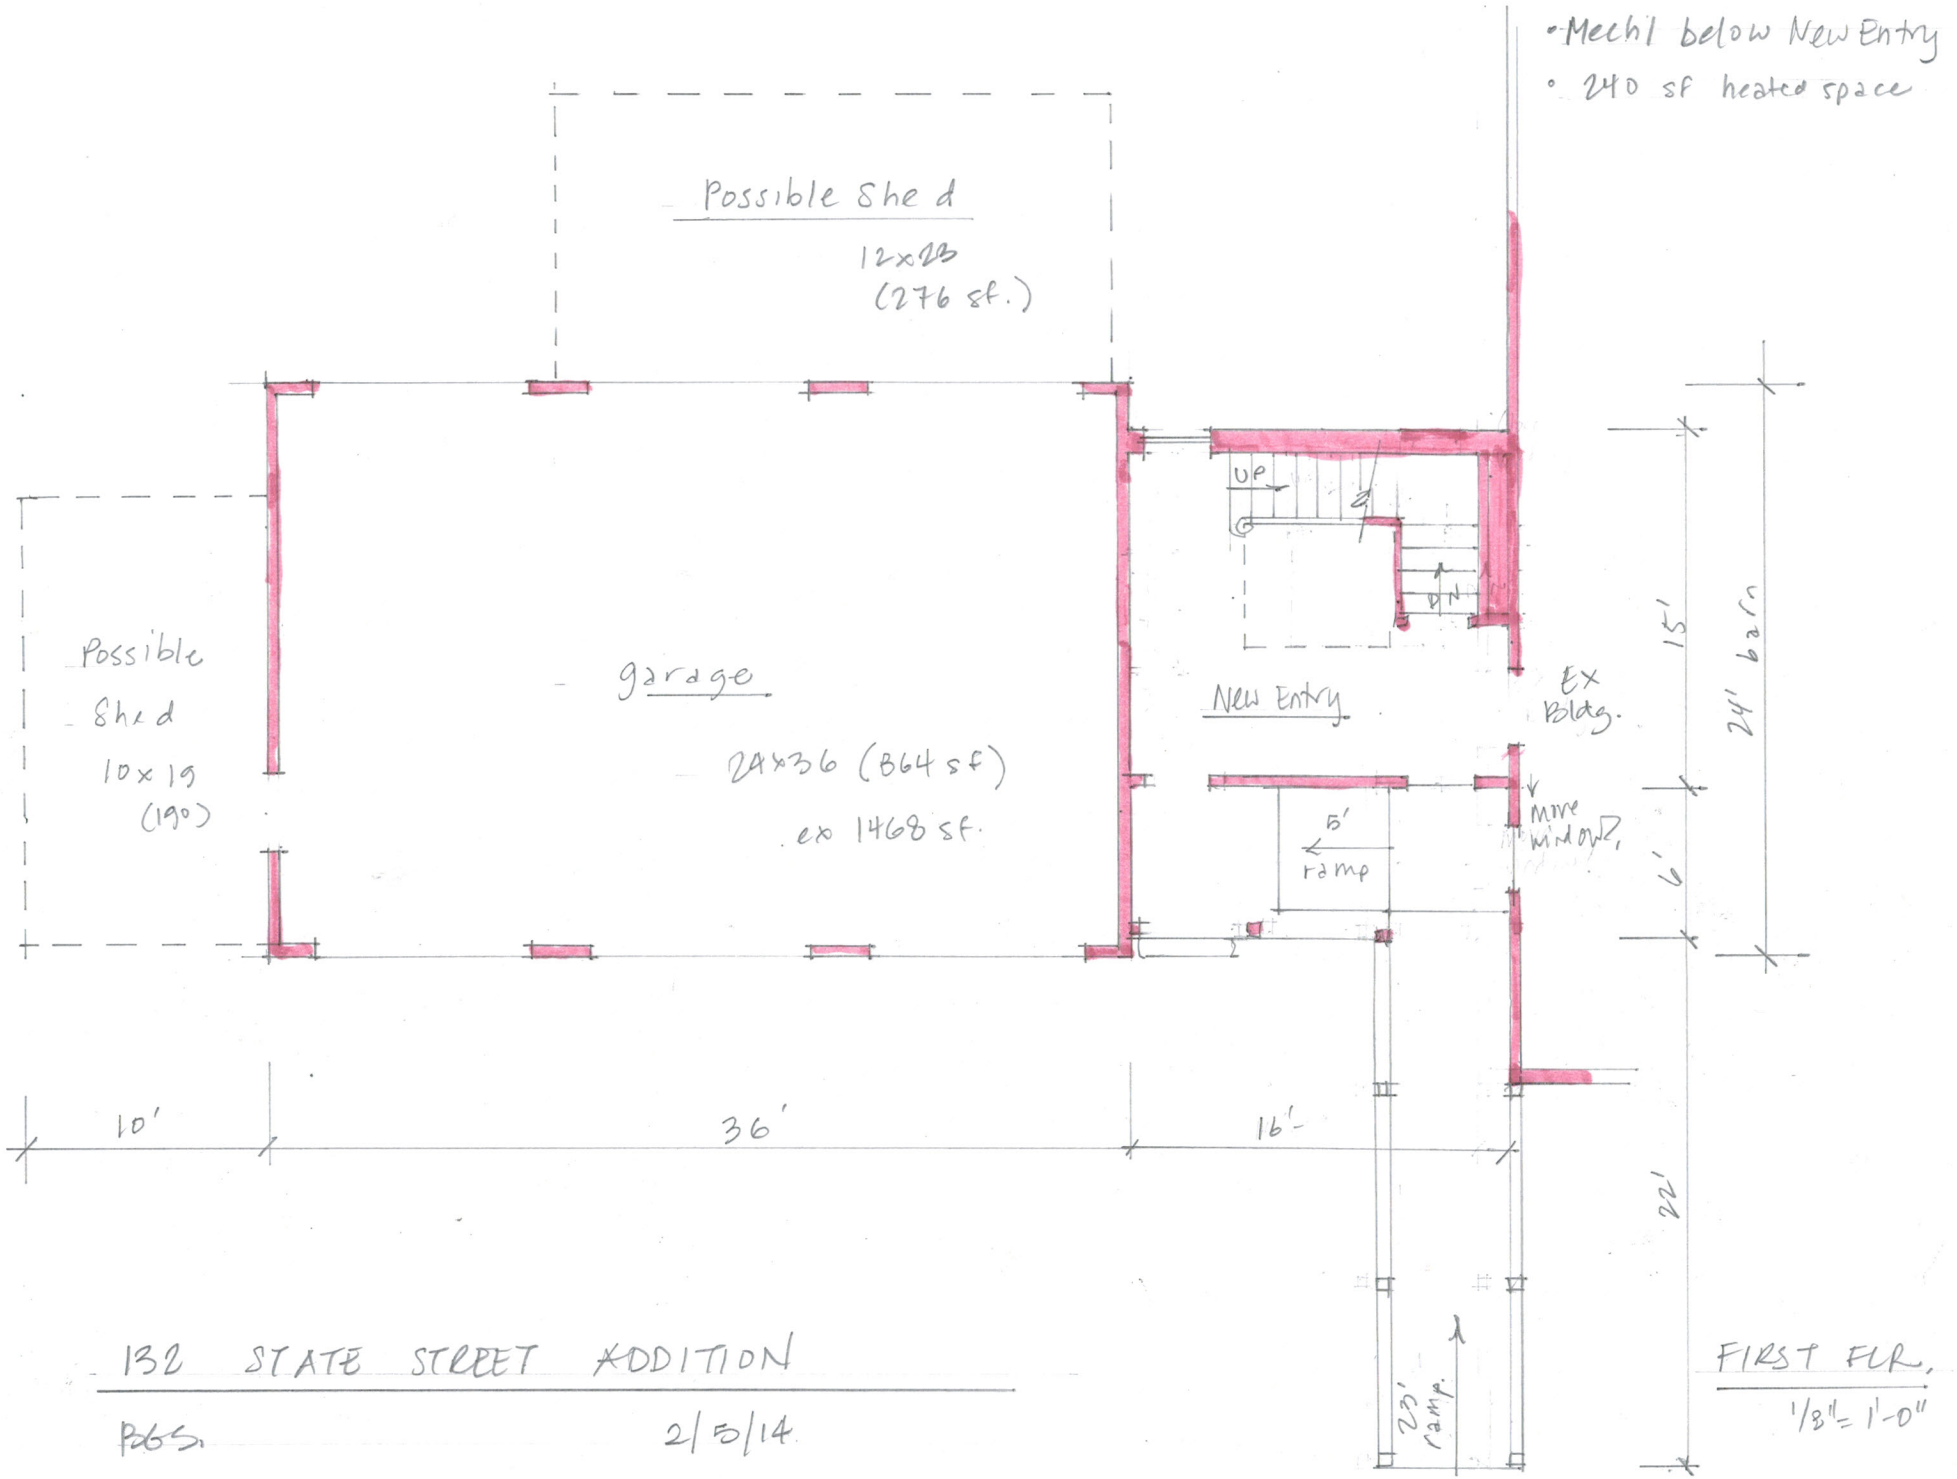

132 STATE STREET ADDITION

P65.

2/5/14

FIRST FLR.

1/8" = 1'-0"

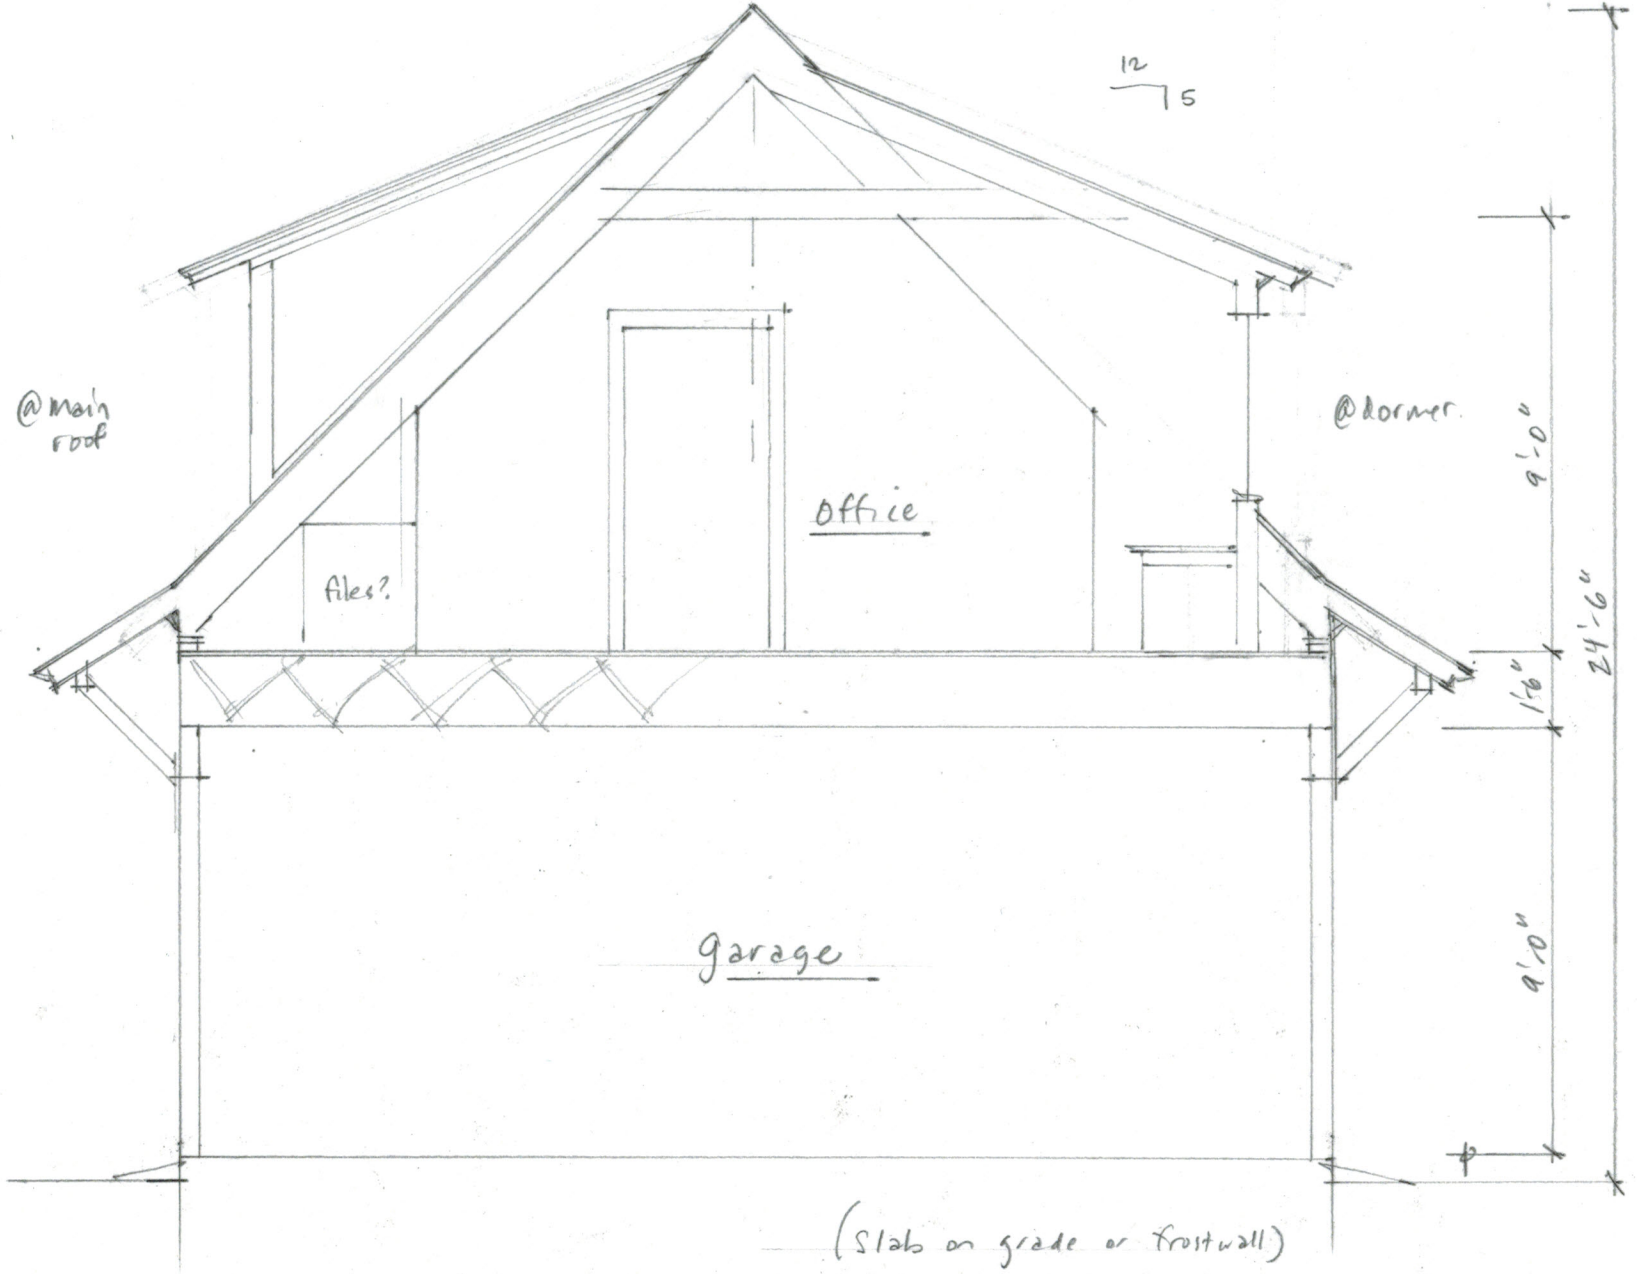

SECTION @ GARAGE

Mech'l.
Entry
Door to Ex.
Door behind
(elg.)
opg.
?
Barn behind
Senior @ Stairs
8' walls
10"
7'-8"
10"
7'-8"
1st.
2nd.
± 10'-3"
Ex. Bldg.

WEST

NORTH

EAST