COLCHESTER HES NH 5600(14)

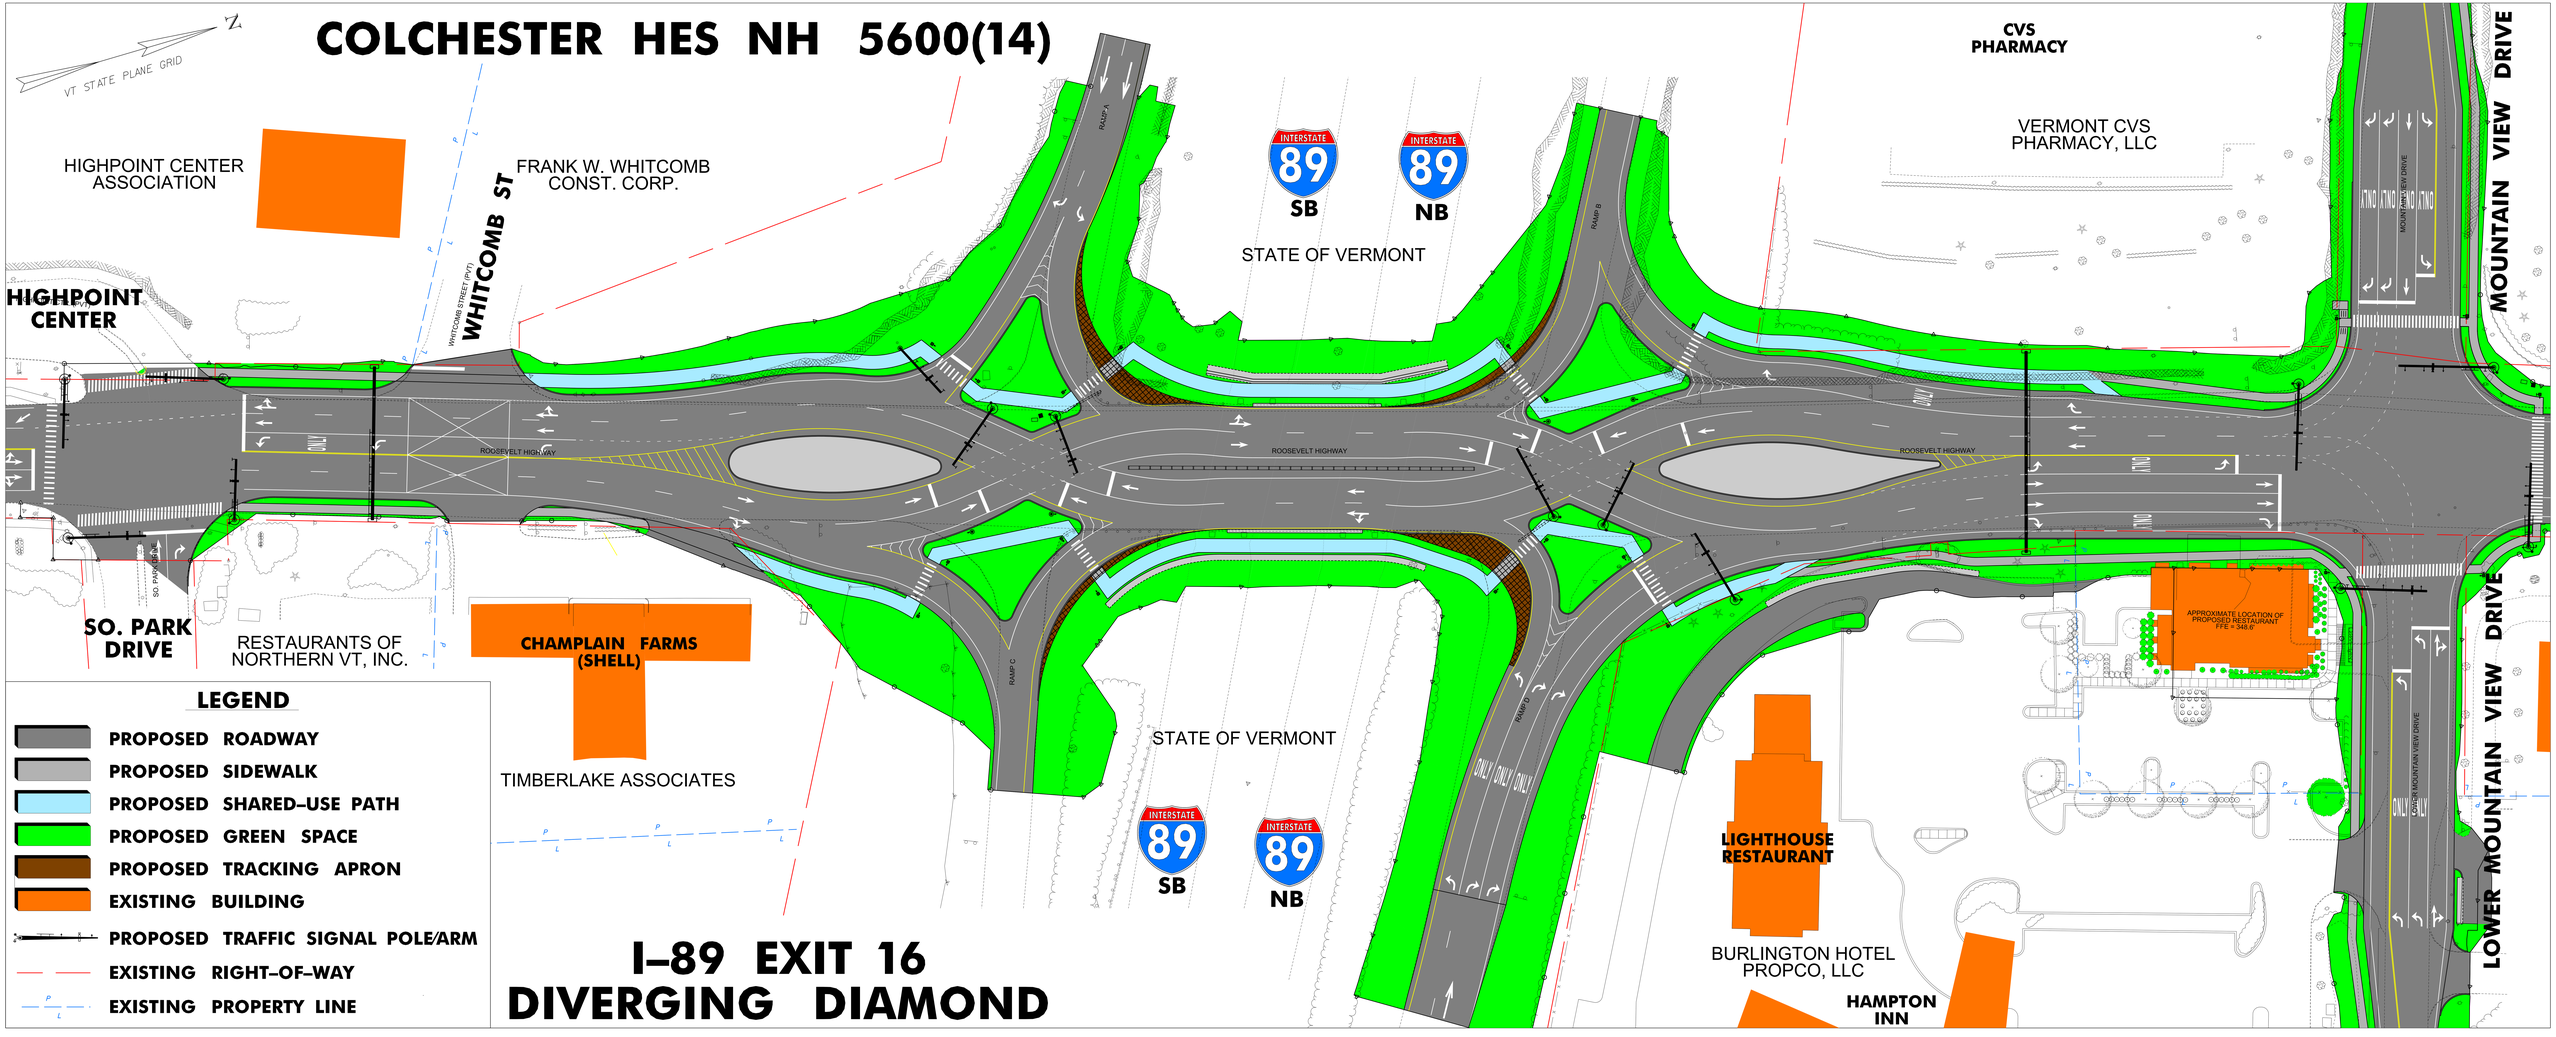

LEGEND

- PROPOSED ROADWAY
- PROPOSED SIDEWALK
- PROPOSED SHARED-USE PATH
- PROPOSED GREEN SPACE
- PROPOSED TRACKING APRON
- EXISTING BUILDING
- PROPOSED TRAFFIC SIGNAL POLE/ARM
- EXISTING RIGHT-OF-WAY
- EXISTING PROPERTY LINE

I-89 EXIT 16 DIVERGING DIAMOND