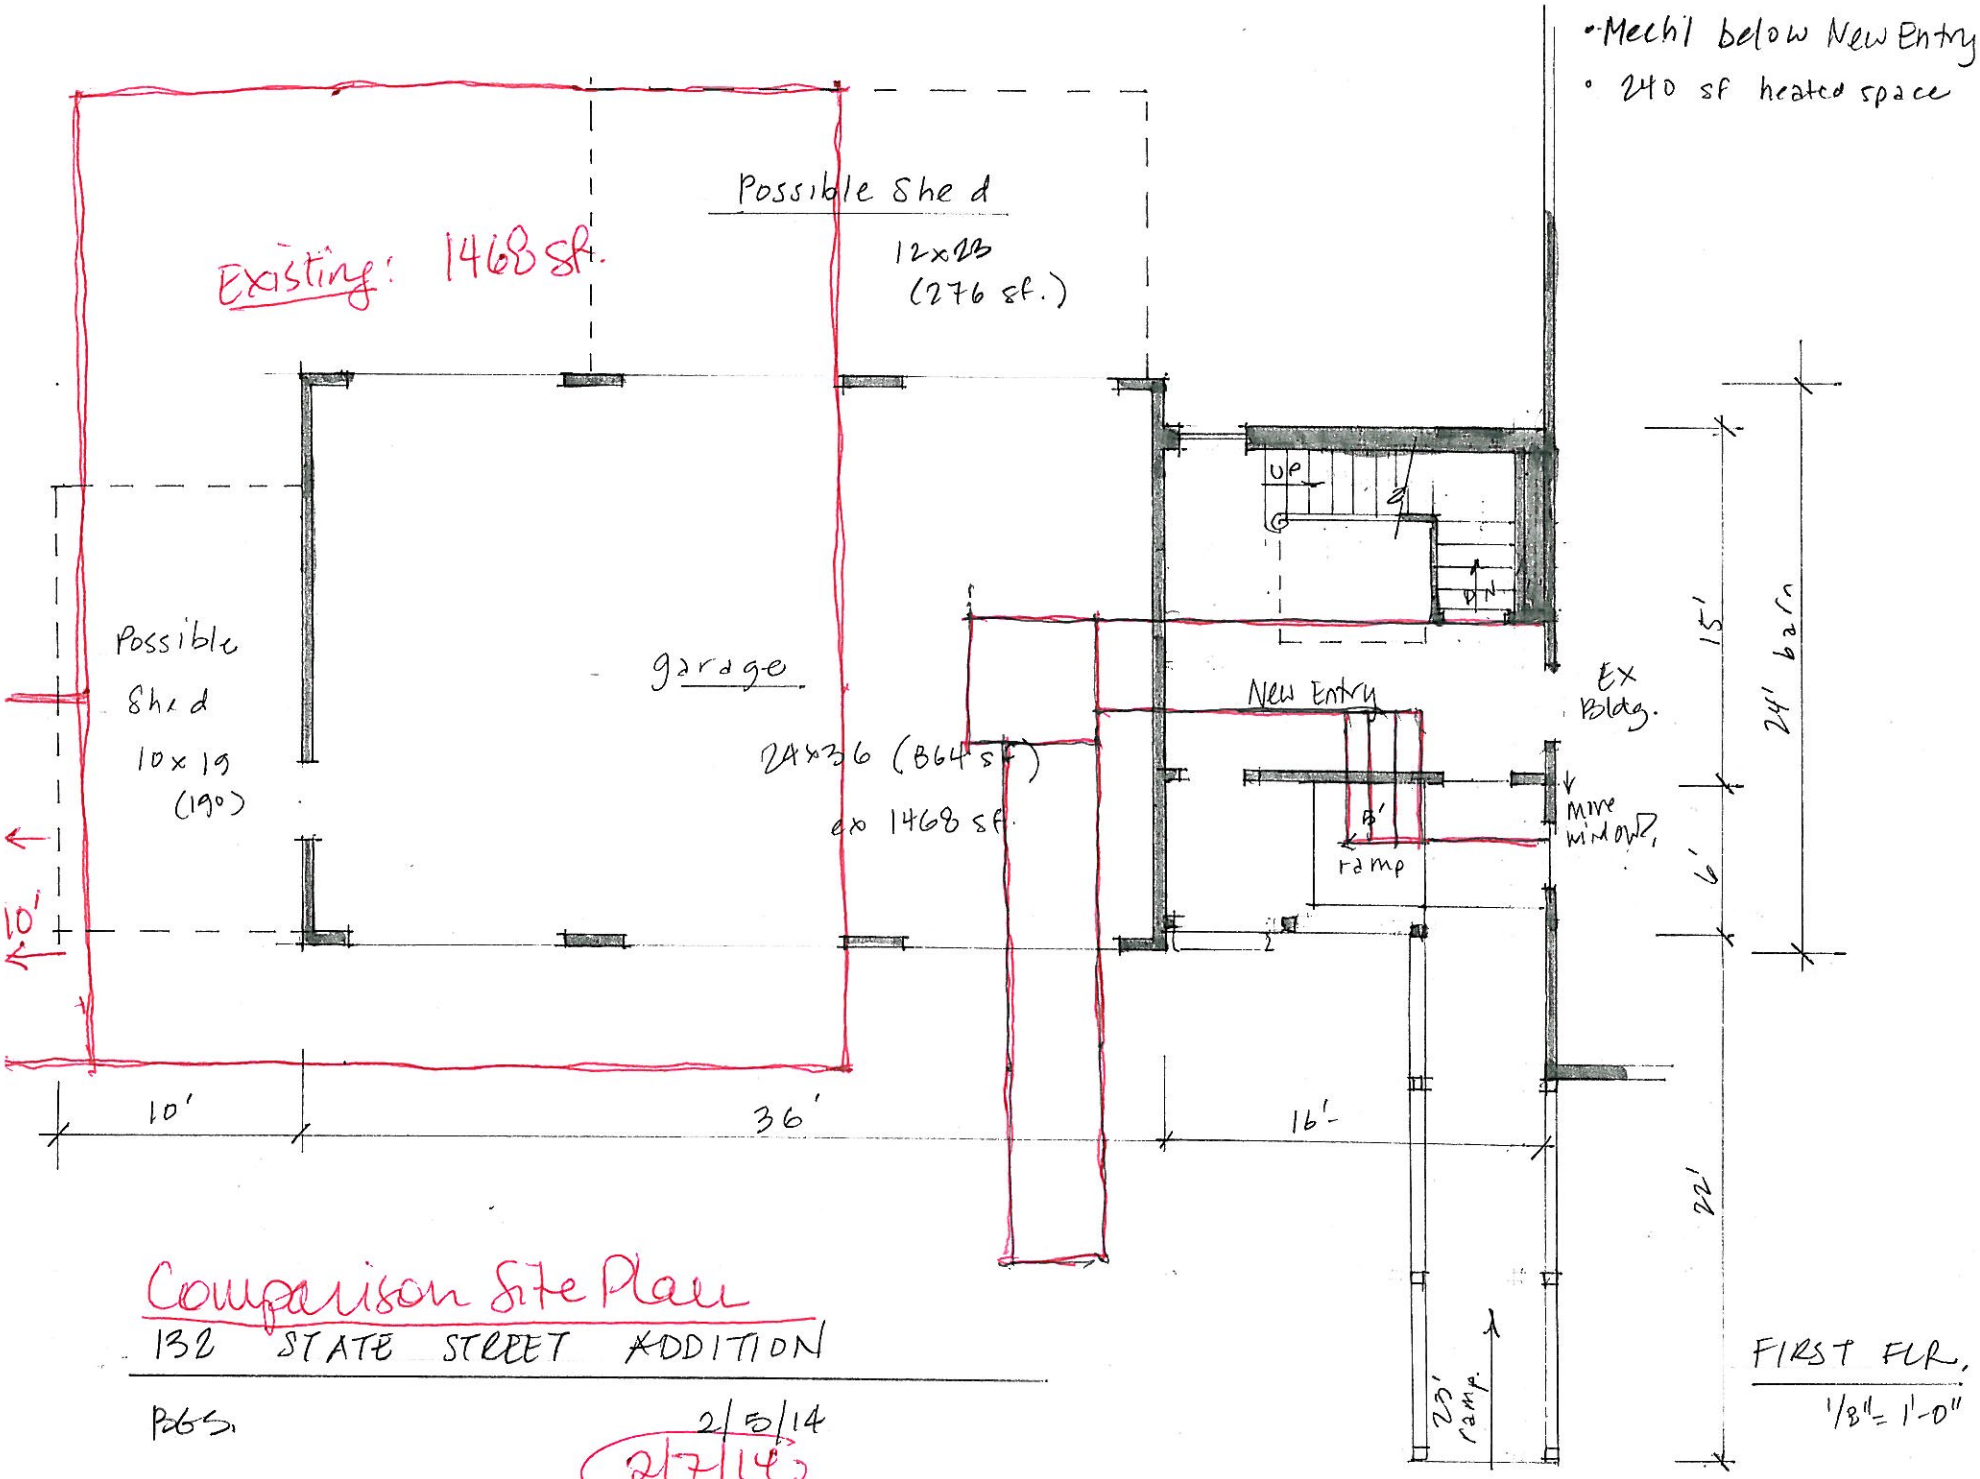

Comparison Site Plan

132 STATE STREET ADDITION

BGS. 2/5/14

2/7/14