REV. NO.	DATE	DESCRIPTION	BY	CHECKED BY

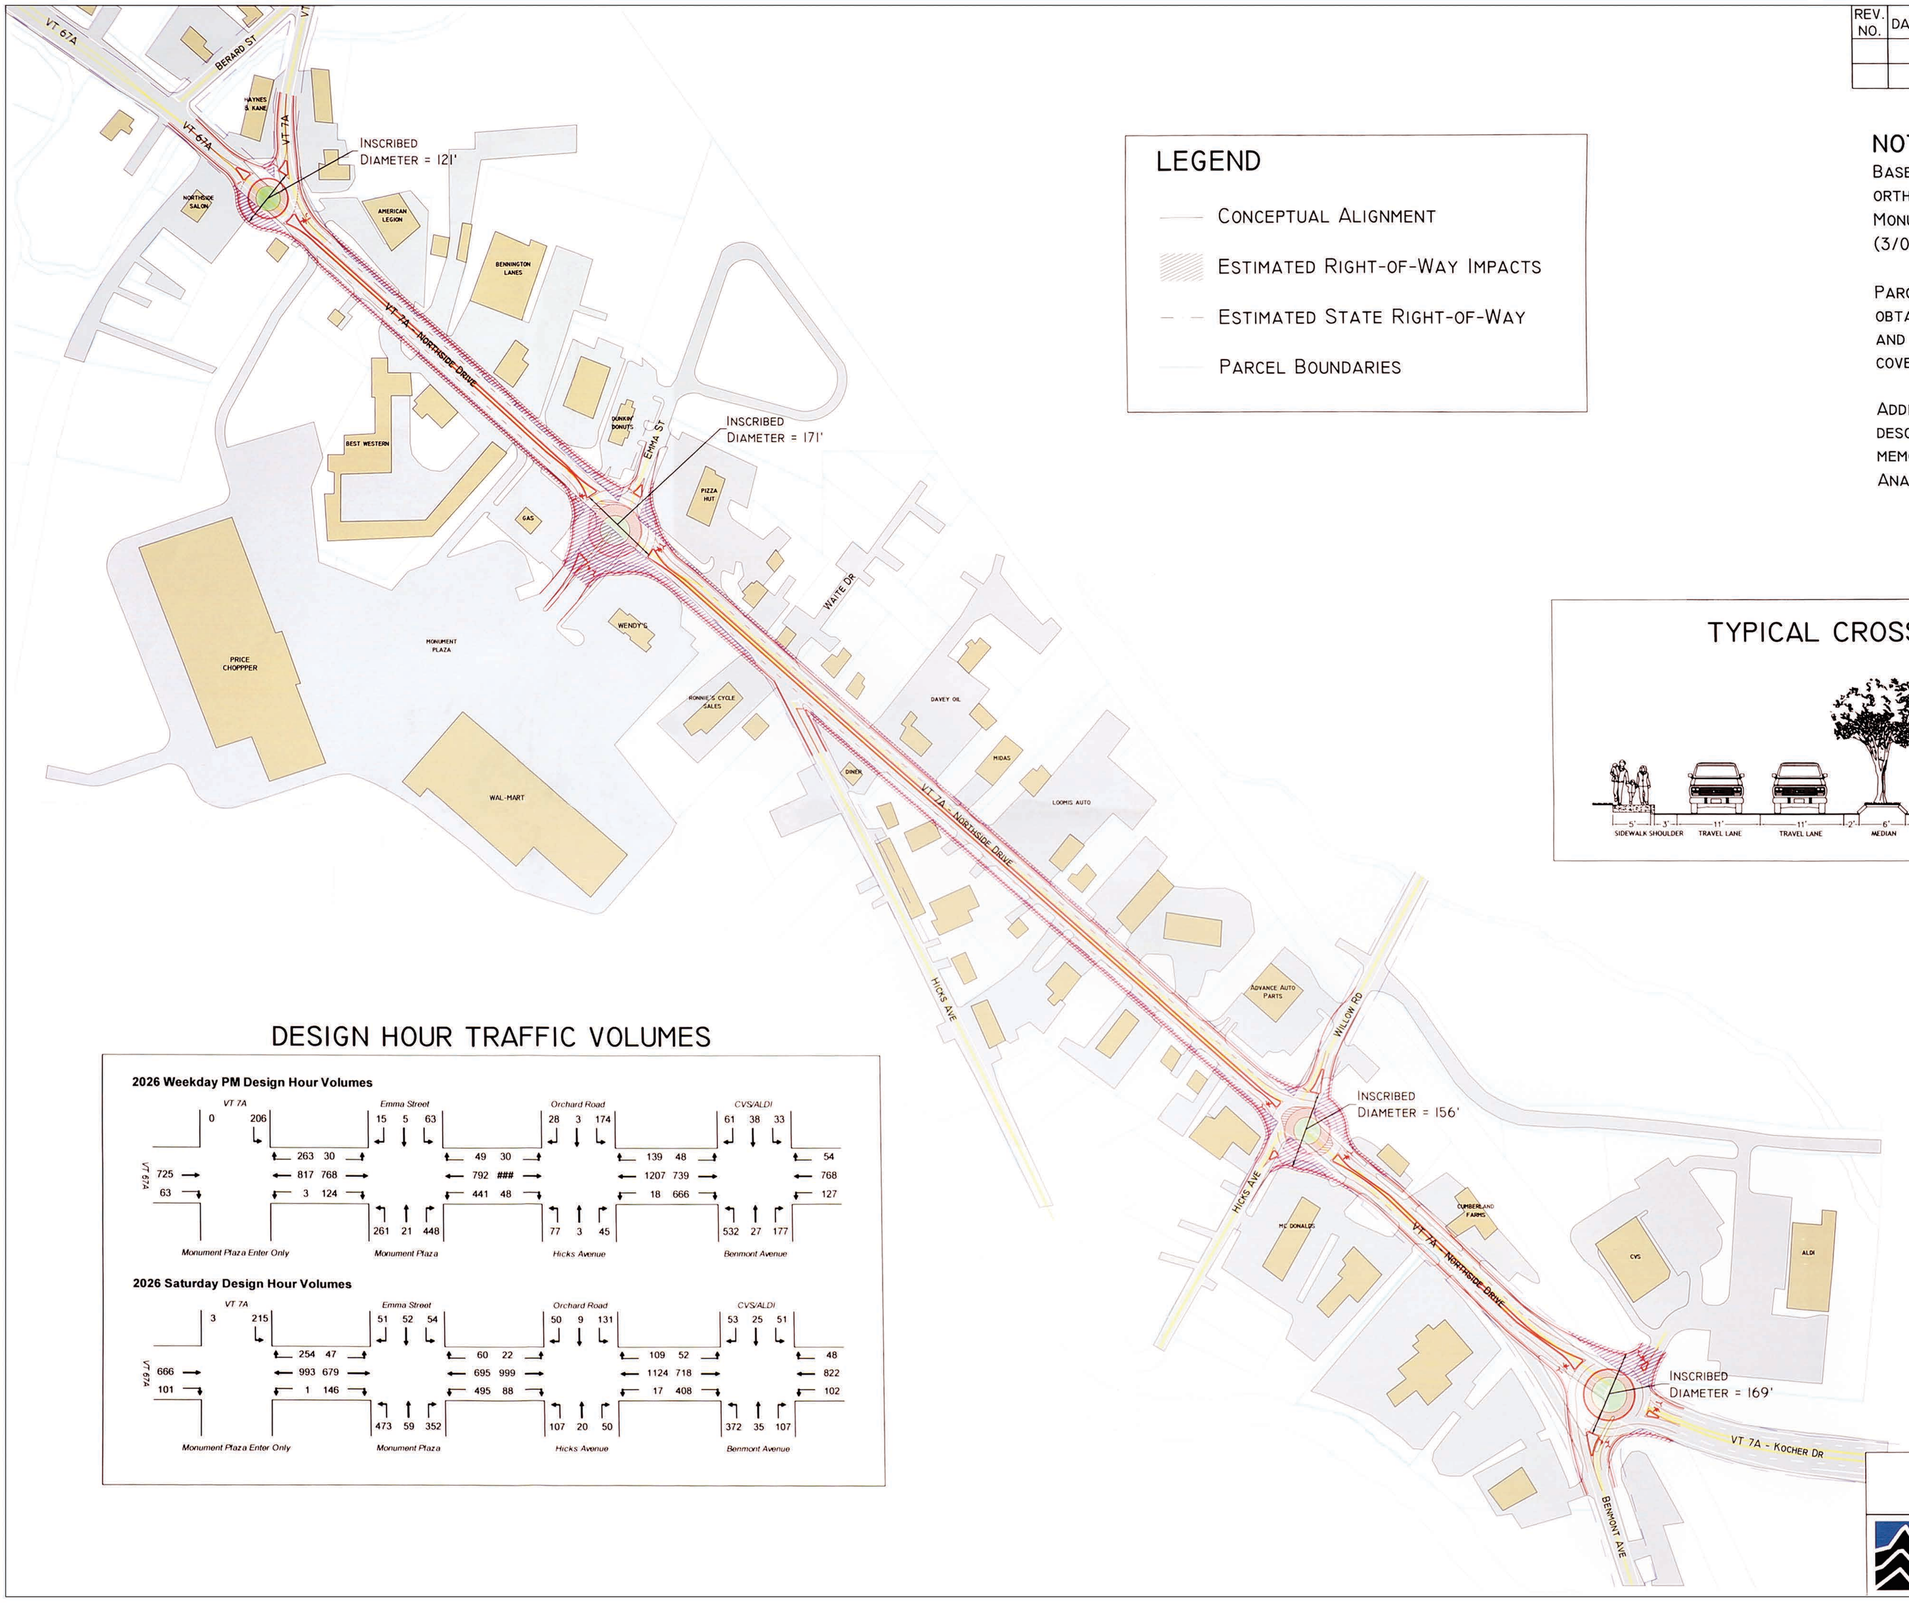

LEGEND

- Conceptual Alignment
- Estimated Right-of-Way Impacts
- Estimated State Right-of-Way
- Parcel Boundaries

NOTES:

Base map developed based on 1992 1:5000 scale orthopohotograph supplemented with site plans for Monument Plaza (7/03), Dunkin Donuts (4/03), CVS (3/06), Advance Auto Parts (6/02).

Parcel boundaries (2004) based on GIS data layer obtained from Bennington County Regional Commission and is only as accurate as the underlying GIS coverage.

Additional background information and technical description can be found in accompanying technical memorandum: "Northside Drive Roundabout Preliminary Analysis" (RSG, 2006)

TYPICAL CROSS-SECTION

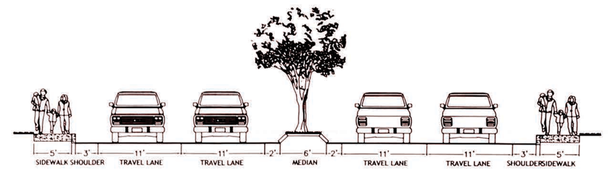

DESIGN HOUR TRAFFIC VOLUMES

2026 Weekday PM Design Hour Volumes

2026 Saturday Design Hour Volumes

THESE PLANS ARE CONCEPTUAL IN NATURE AND SHOULD NOT BE USED FOR CONSTRUCTION.

NORTHSIDE DRIVE ROUNDABOUT CONCEPTUAL DESIGN
BENNINGTON, VT

RSG INC.
RESOURCE SYSTEMS GROUP, INC.

SCALE:	1"=140'
DESIGNED BY:	JDS
DRAWN BY:	JDS
CHECKED BY:	JS
DATE:	10/16/06
PROJ. NO.:	06062

SHEET 1 OF 1